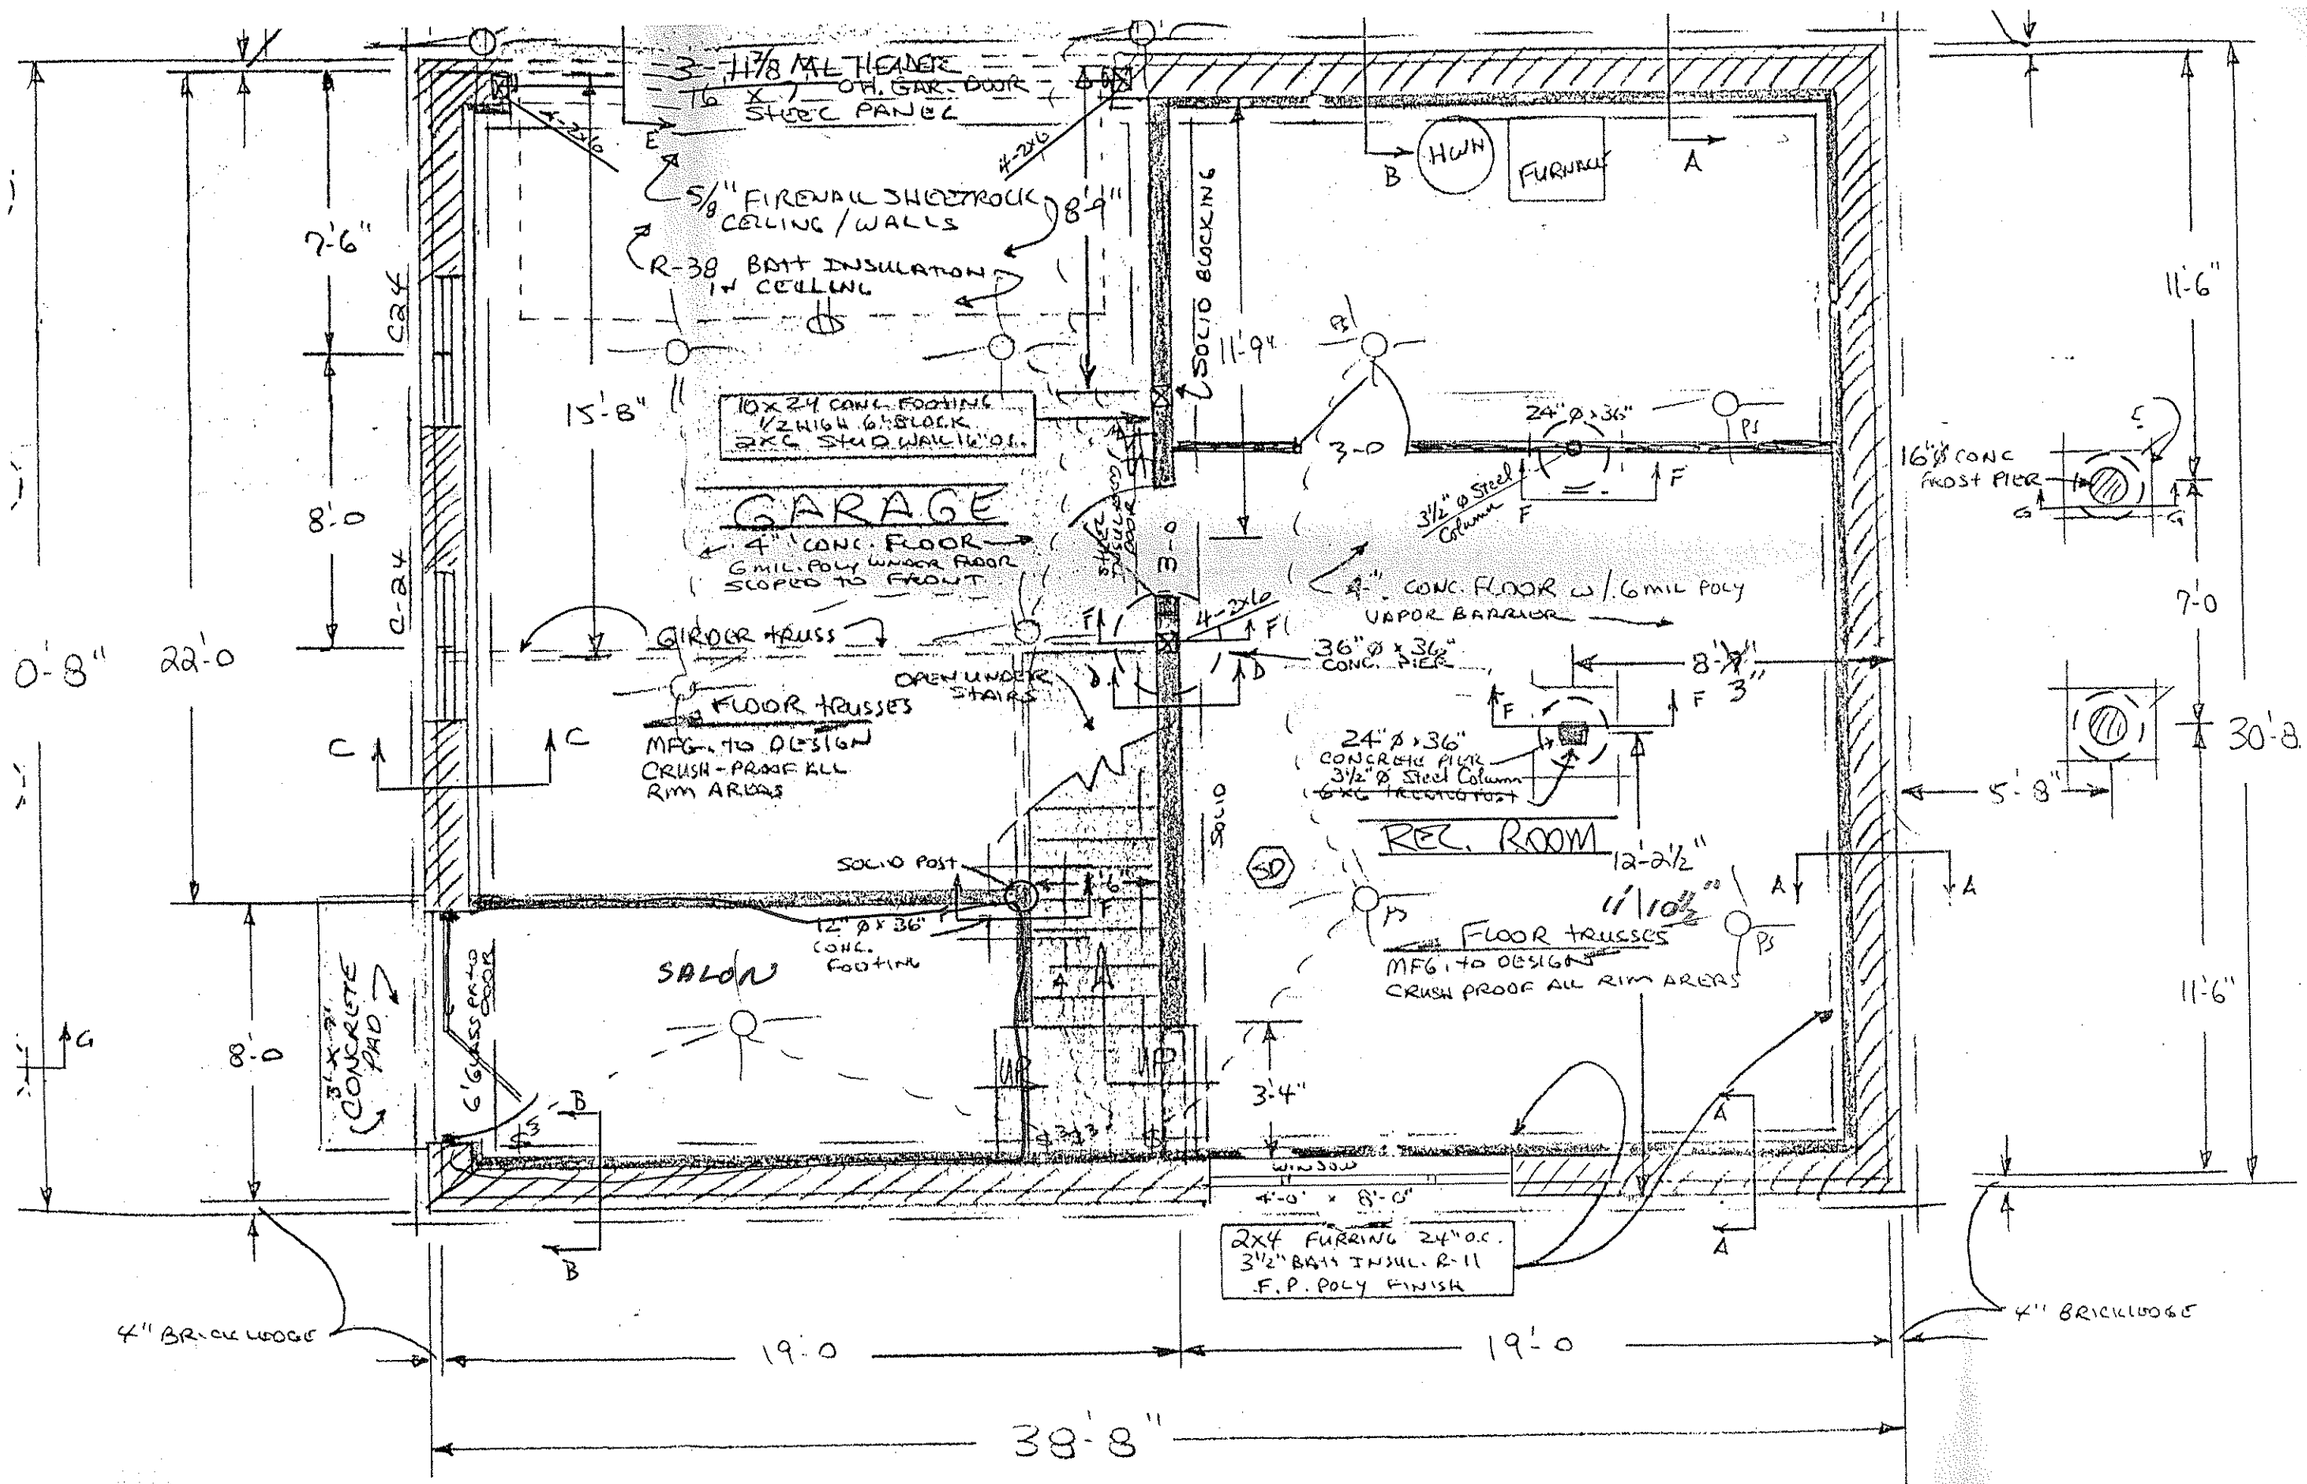
3-1 7/8 AL HEADER
16' X 7' O.H. GAR. DOOR
STEEL PANEL
4-2x6
5/8" FIREWALL SHEETROCK CEILING / WALLS
R-38 BATT INSULATION IN CEILING
8'-9"
SOLID BLOCKING
11'-9"
HWH
FURNACE
7'-6"
15'-8"
10x24 CONC. FOOTING 1/2 HIGH 6" BLOCK 2x6 STUD WALL 16" O.C.
GARAGE
4" CONC. FLOOR
6 MIL. POLY UNDER FLOOR SLOPED TO FRONT
8'-0
22'-0
0'-8"
GIRDER TRUSS
FLOOR TRUSSES
MFG. TO DESIGN
CRUSH-PROOF ALL RIM AREAS
OPEN UNDER STAIRS
36" ø x 36" CONC. PIER
24" ø x 36"
3 1/2" ø Steel Column
4" CONC. FLOOR w/ 6 MIL POLY VAPOR BARRIER
8'-3"
24" ø x 36" CONCRETE PIER
3 1/2" ø Steel Column
REC. ROOM
12'-2 1/2"
11'-10 1/2"
FLOOR TRUSSES
MFG. TO DESIGN
CRUSH PROOF ALL RIM AREAS
SOLID POST
12" ø x 36" CONC. FOOTING
SALON
3'x3' CONCRETE PAD
6' GLASS PATIO DOOR
3'-4"
WINDOW
4'-0" x 8'-0"
2x4 FURRING 24" O.C.
3 1/2" BATT INSUL. R-11
F.P. POLY FINISH
16" ø CONC FROST PIER
7'-0
11'-6"
30'-8"
5'-8"
4" BRICKLEDGE
19'-0
38'-8"