TRACT 3, H.C. SMITH HOMESTEAD

A.K.A. BUILDING SITE #3, H.C. SMITH HOMESTEAD

SCALE: 1"=20'

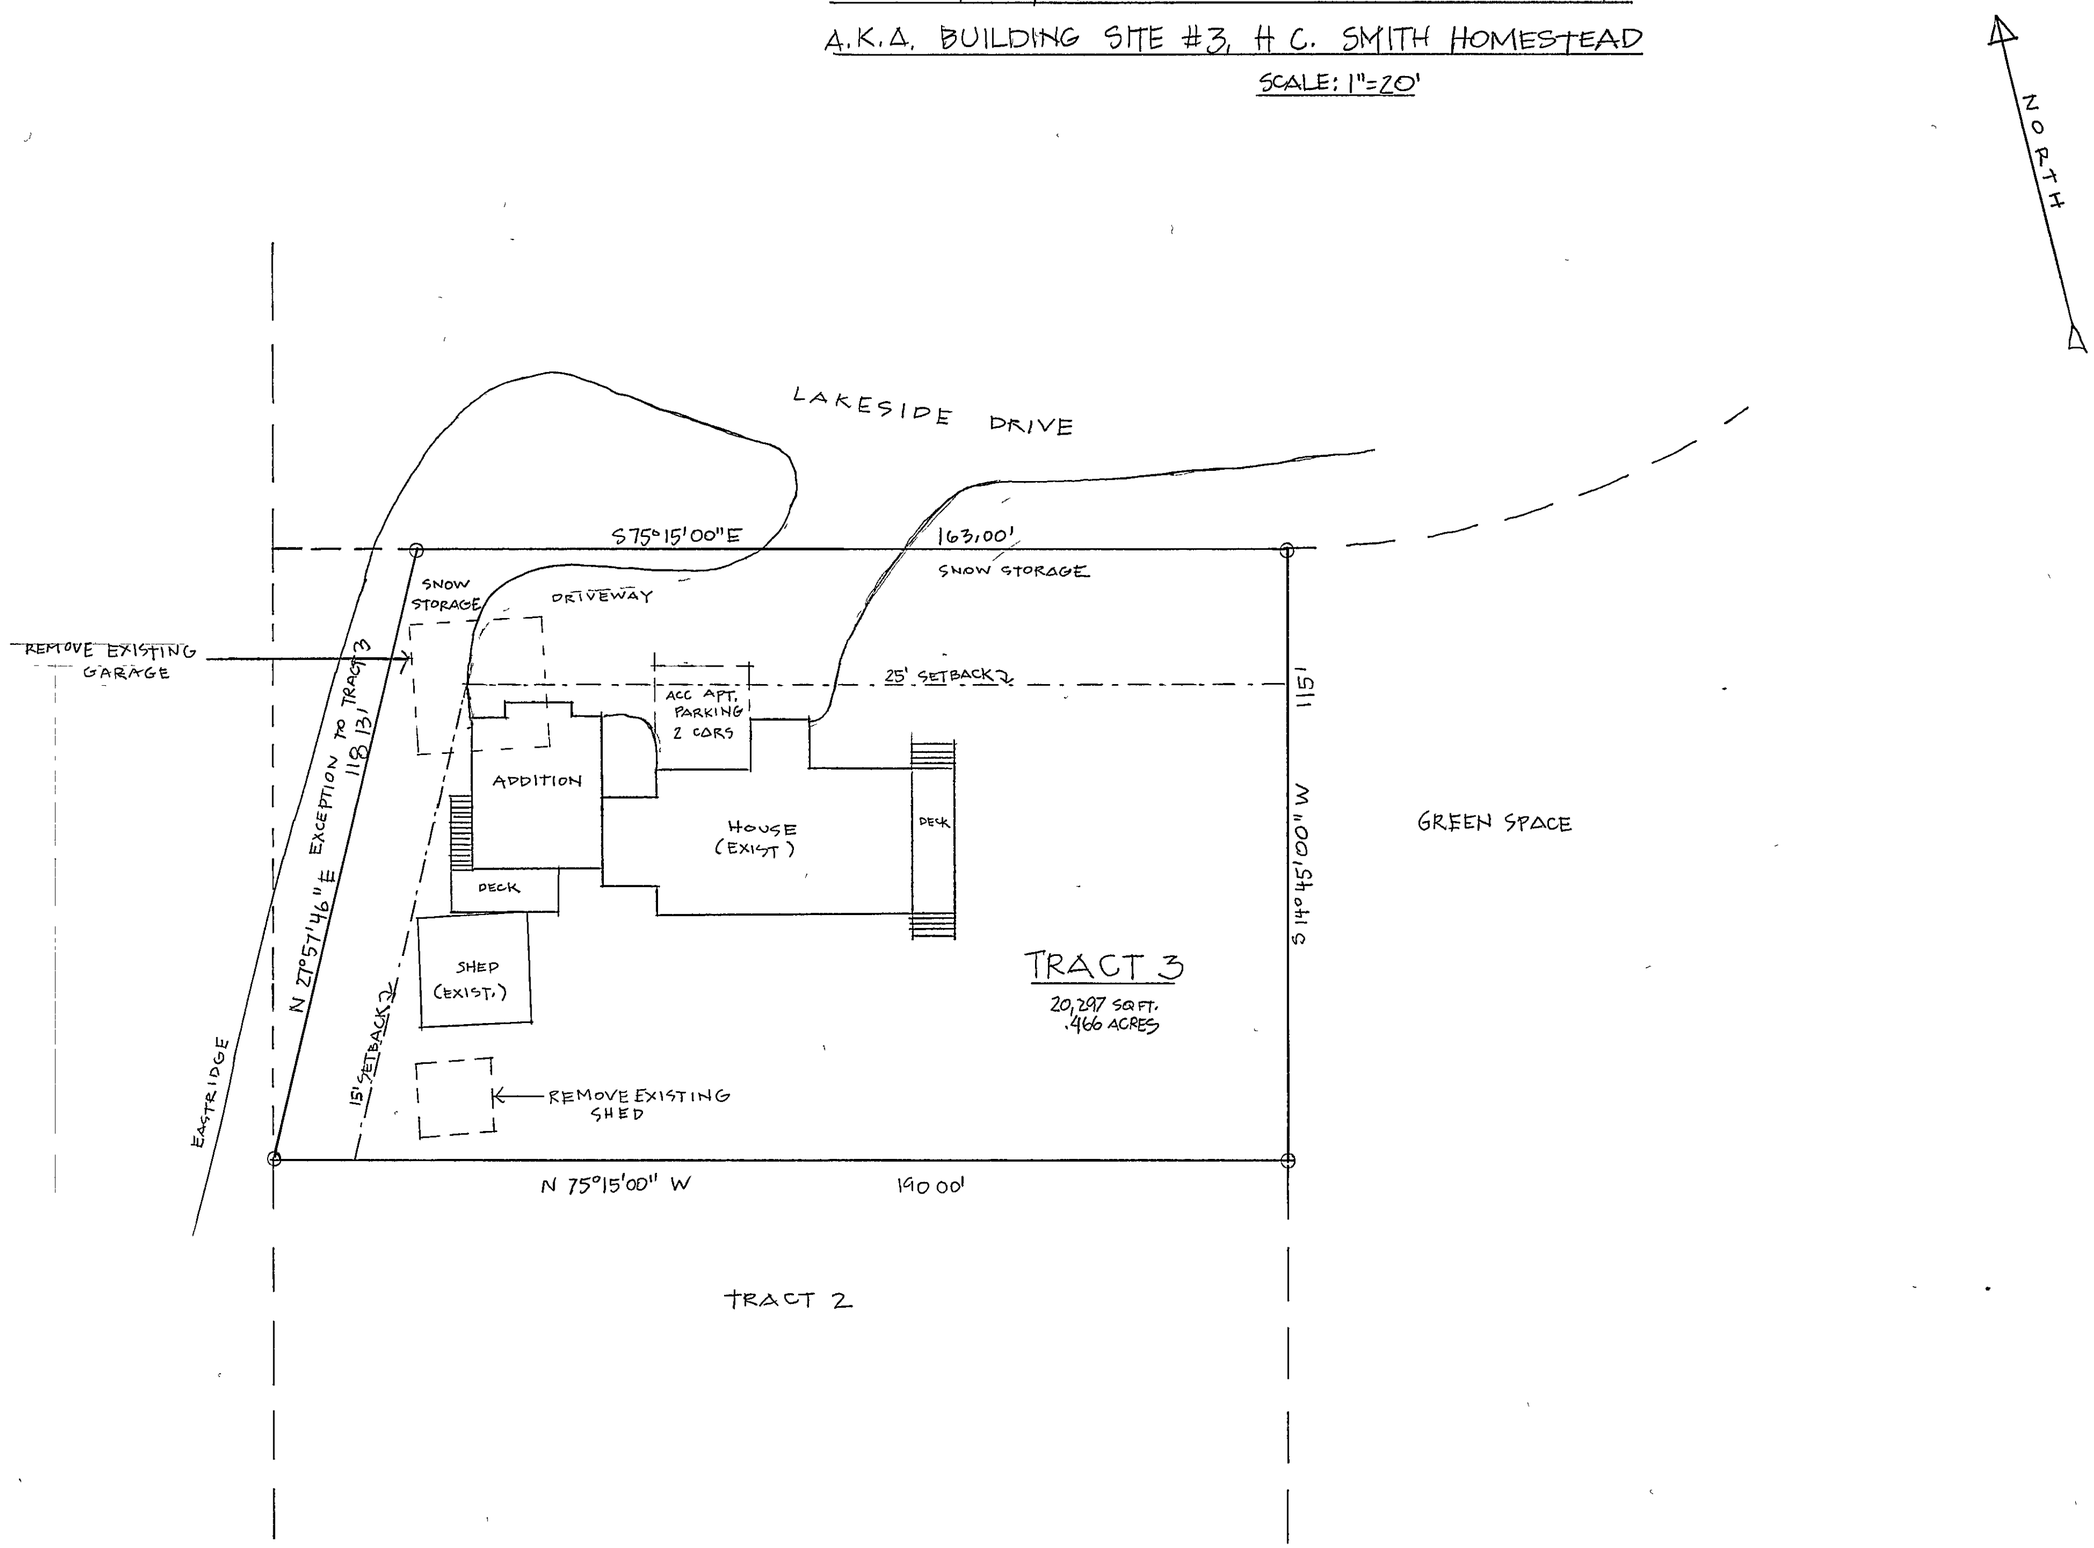

AUG. 2010
SHEET: SITE PLAN

PRISM DESIGN 970.390.3027
RANGE WEST 970.468.6281

GARAGE ADDITION | 191 LAKESIDE DR. DILLON, CO.